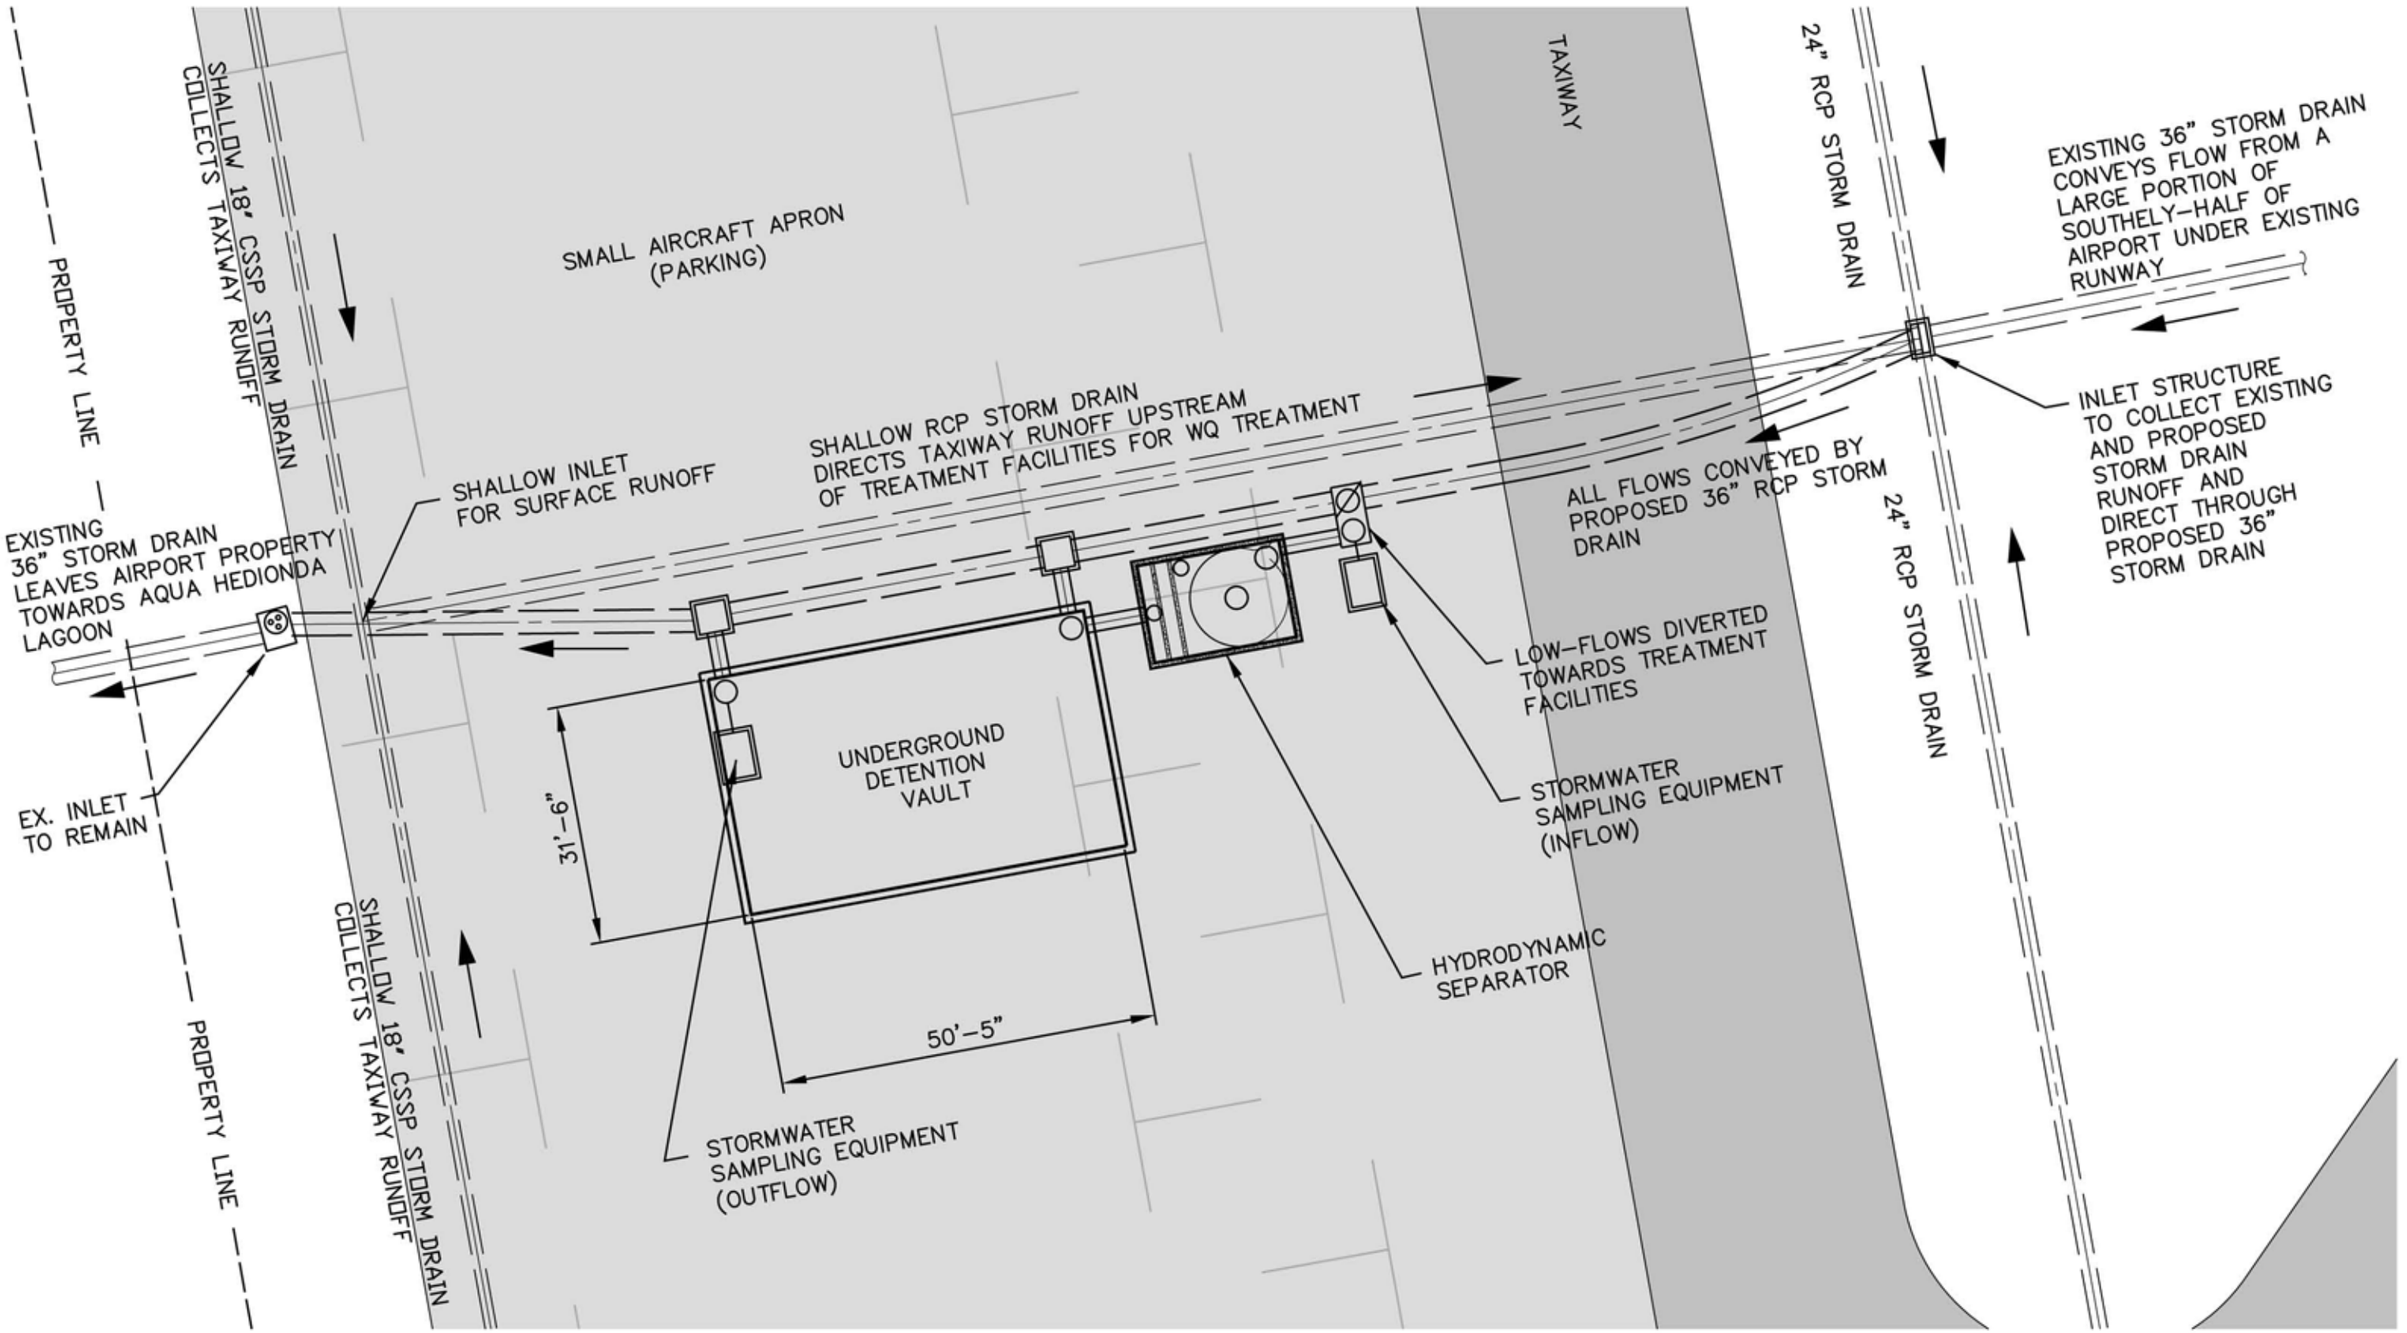

UNDERGROUND WATER QUALITY BASIN @ McCLELLAN-PALOMAR AIRPORT

J-14804-E

DATE: 09-08-06

RICK ENGINEERING COMPANY
5620 FRIARS ROAD
SAN DIEGO, CA 92110
619.291.0707
(FAX)619.291.4165
rickengineering.com
San Diego | Riverside | Sacramento | Orange | Phoenix | Tucson

W:\14804\14804-E_Palomar_Airport\14804Exhb_drn02_schematic.dgn
\serv_plot01\RickStandards\plotW10\PenCorpStd_2005_SD.pen
07-SEP-2006 11:10